


מכת תכנית מס' 169 PLAN OF SCHEME № 169

תקון מס' 1 לשנת 1945 של התכנית מס' 61 MODIFICATION № 1 OF 1945 OF SCHEME № 61

תכנית מפורטת של הגוש מס' 6214 DETAILED SCHEME FOR BLOCK № 6214

תל-אביב תל-אביב

ק.מ. 1:2500 SCALE

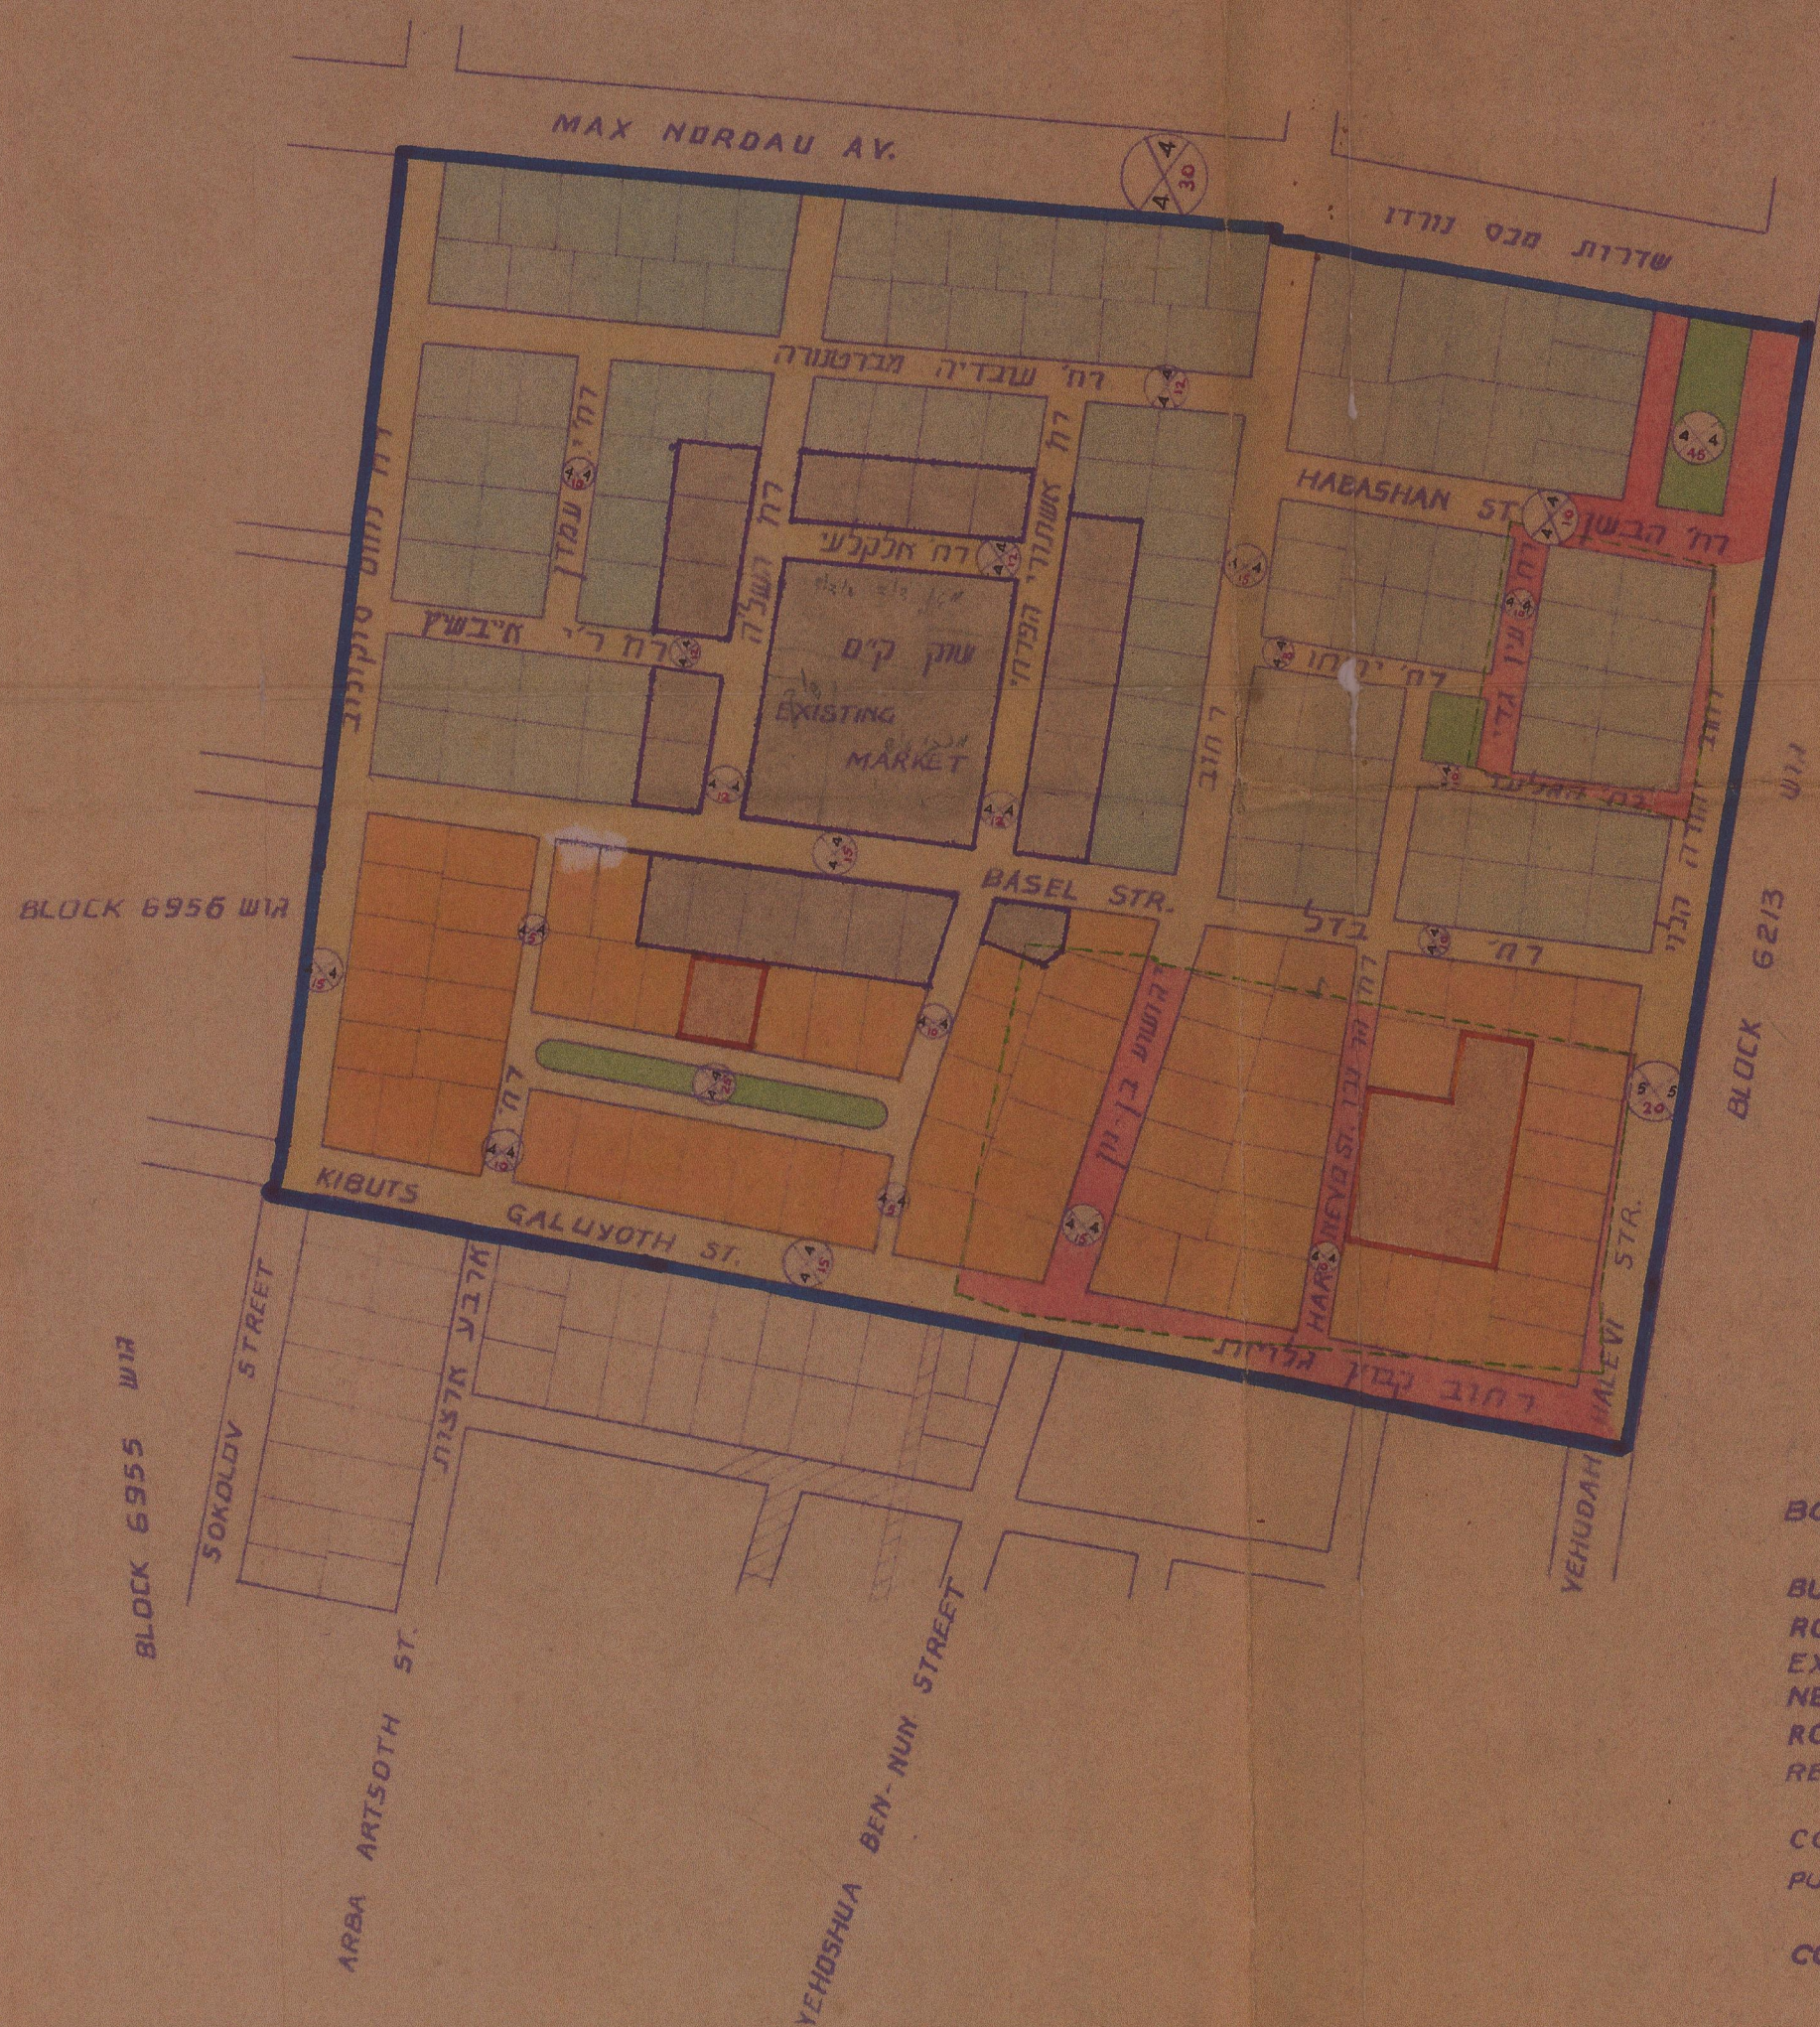

LEGEND	
BOUNDARY OF SCHEME	—
" " PROPERTIES	- - -
BUILDING LINE	⊗
ROAD WIDTH	⊗
EXISTING ROADS	—
NEW ROADS	—
ROADS TO BE STOPPED UP	—
RESIDENTIAL ZONE I	—
" " II	—
COMMERCIAL " II	—
PUBLIC OPEN SPACES	—
" SITES	—
COMMERCIAL FRONTAGE	—

באזורים	
גבול התכנית	—
הונסים	- - -
קו בניה	⊗
רוחב הרחוב	⊗
רחובות קיימים	—
רחובות חדשים	—
שבילים מבוטלים	—
אזור דירות I	—
" II	—
מסחר II	—
גנים צבוריים	—
מגרשים צבוריים	—
חזית מסחרית	—

TOWN PLANNING ORDINANCE, 1936.
Tel. And... TOWN PLANNING AREA.
Detailed Scheme No. 61, MODIFICATION No. 1 of 1945.
The District Commission, at its... meeting held... resolved to grant authority to put the above scheme into force.
Chairman
Lydia District Building
Town Planning Advisor
and Town Planning Commission.

TOWN PLANNING ORDINANCE, 1936.
Tel. And... TOWN PLANNING AREA.
Detailed Scheme No. 61, MODIFICATION No. 1 of 1945.
The District Commission, at its... meeting held... resolved to deposit the above scheme.
Chairman
Lydia District Building
Town Planning Advisor
and Town Planning Commission.

הנהלת התכנית ובנין ערים תל-אביב
LOCAL BUILDING AND TOWN PLANNING COMMISSION TEL-AVIV
תכנית מס' 169
10.10.45, 23.5.45
Scheme № 169
Approved at the meeting of the Commission held on 23.5.45, 10.10.45
Chairman

עיריית תל-אביב
מחלקת התכנון
TEL-AVIV MUNICIPALITY
ENGINEERING DEPARTMENT
SCHEME NO. 169
SCALE 1:2500
DATE 25.6.45