


מחוז: תל-אביב
נפה: תל-אביב
עיר: תל-אביב - יפו
היוזם: עיריית תל-אביב-יפו
המתכנן: עיריית תל-אביב-יפו





A circular map of a city block, likely from a historical document. The map shows a central square area with a cross symbol. Surrounding the square are various buildings and streets. The streets are labeled with numbers 1 through 12. The buildings are colored in shades of yellow, orange, and green. The map is oriented with the top of the circle at the top.

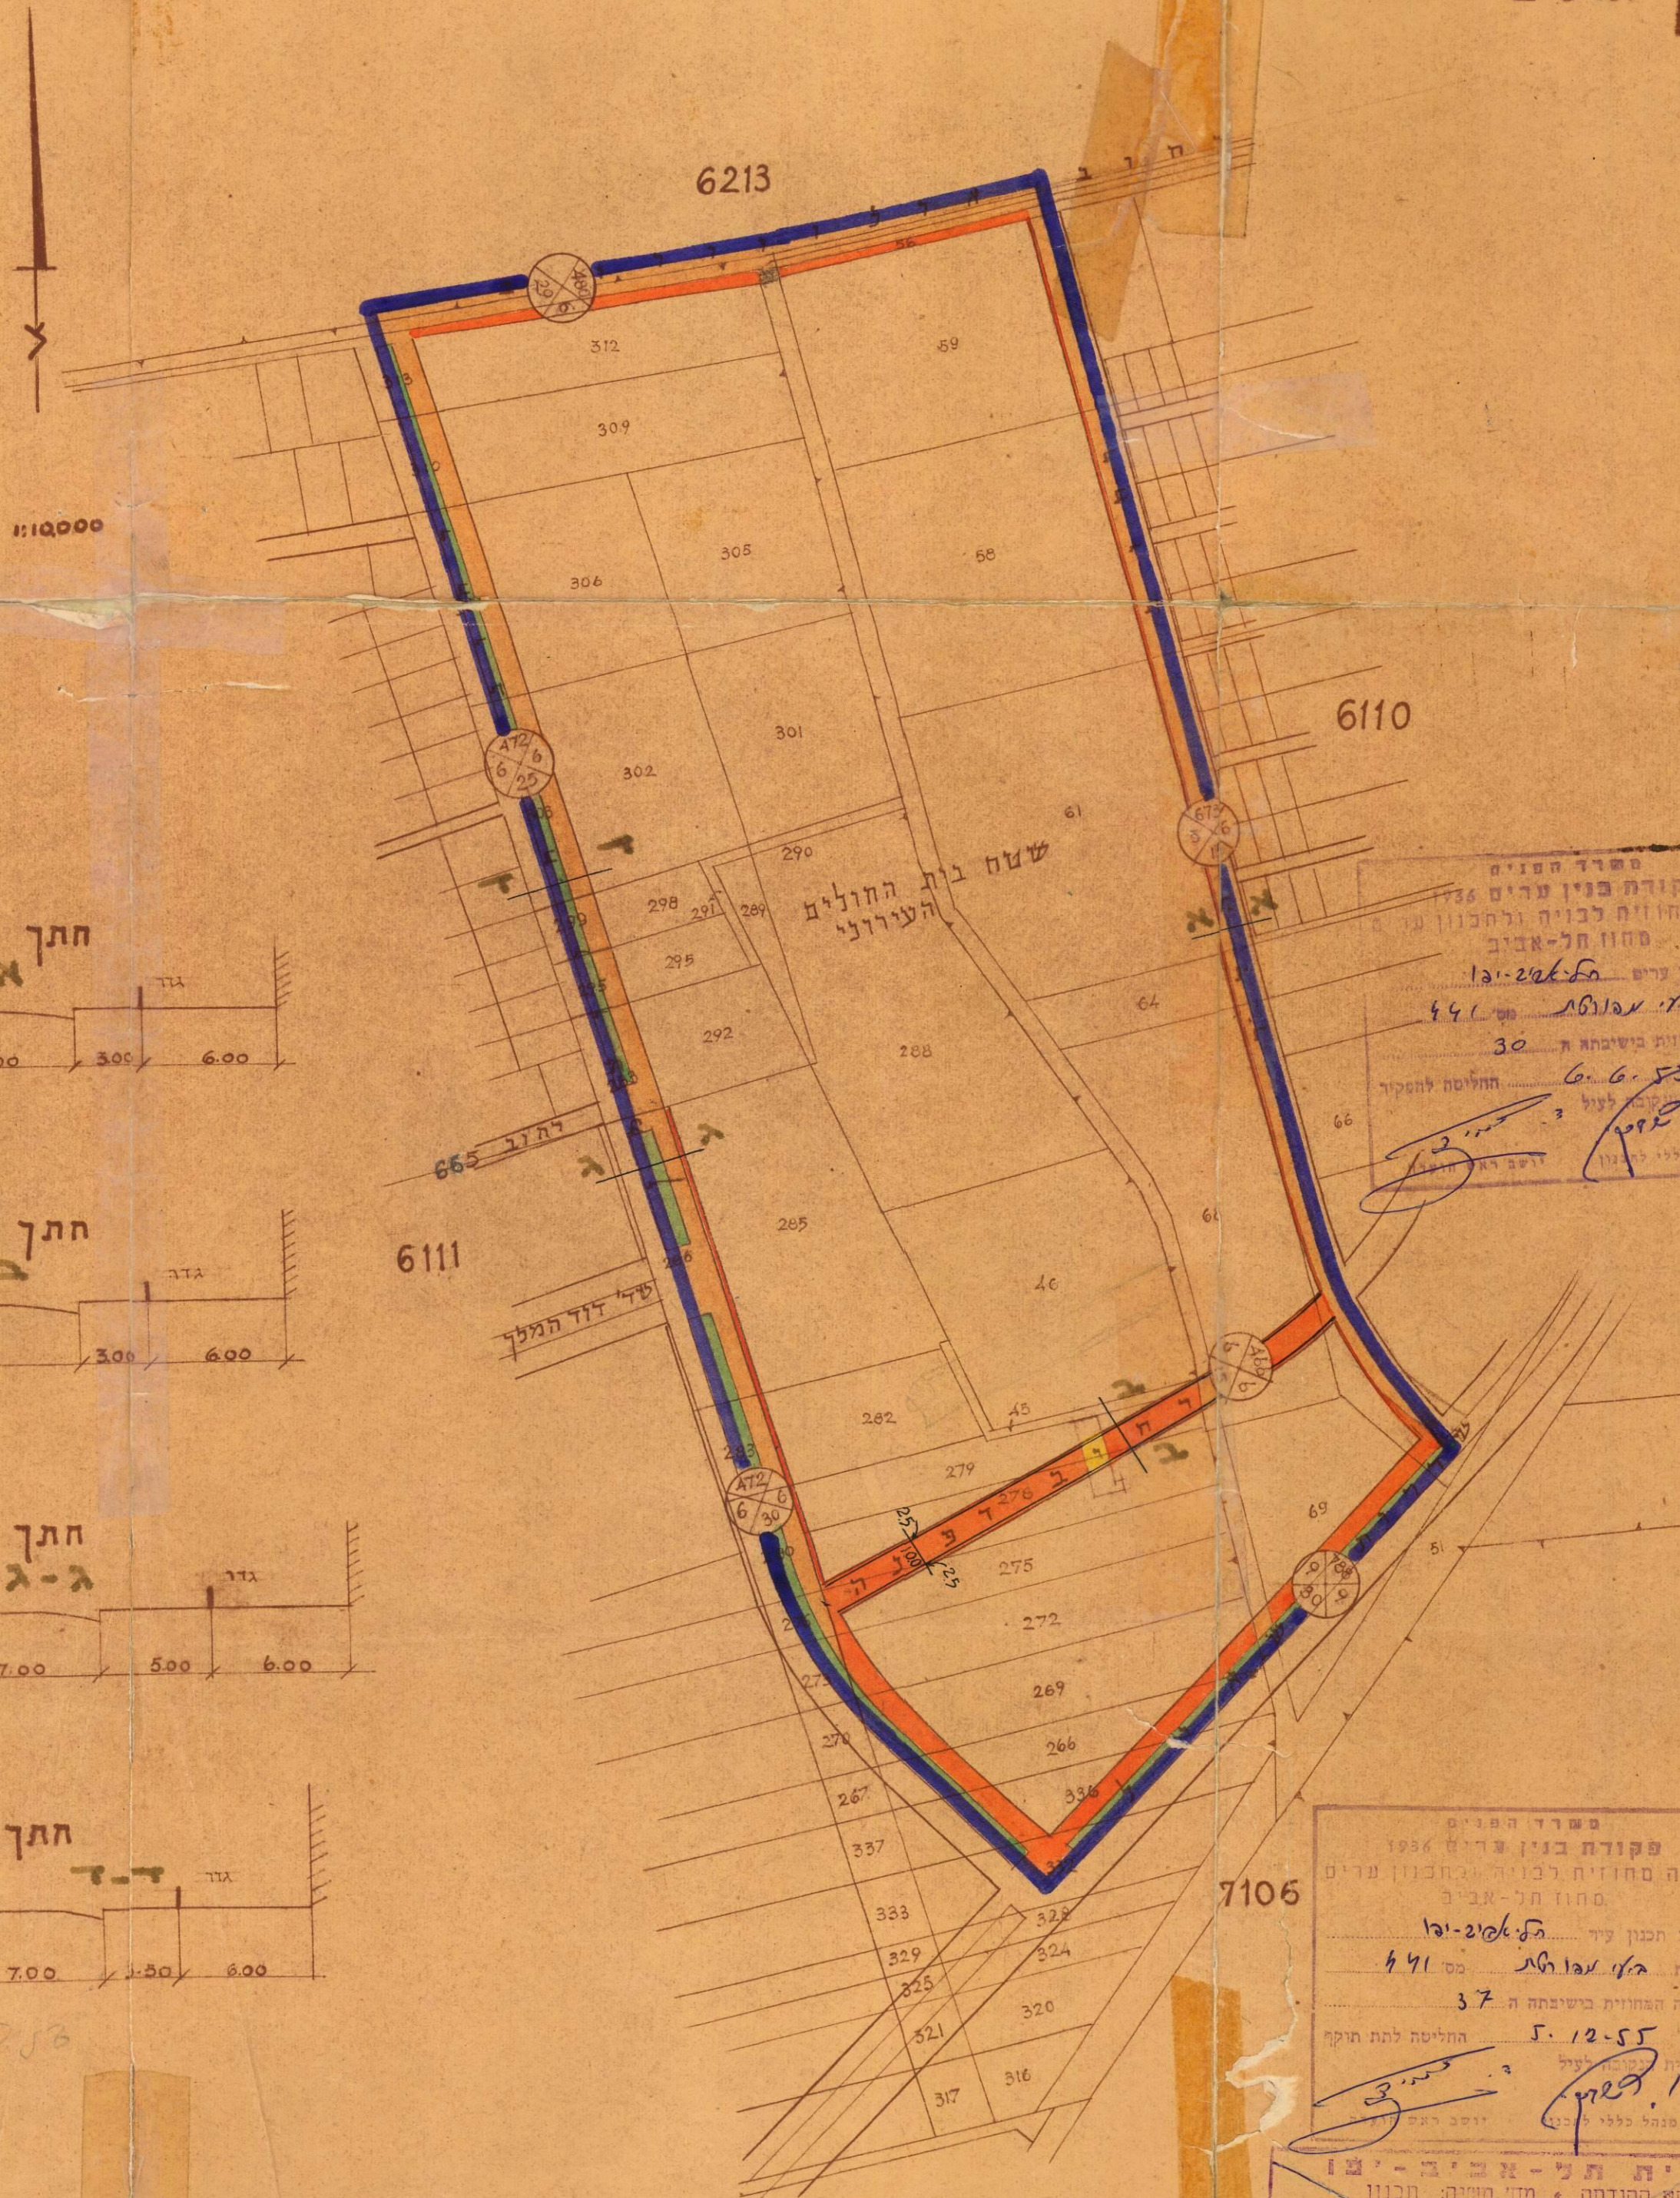

1:2500

מסד הסנים
פקודה כפוי ערים 1736
עדים מהווים לכניה ולחכונן
סחור חל-אשר
כרית חכונ ערים
הכית כלי אנוסה
הערת הסתות במשפחה
סוס
אם חכונ חכונ חכונ
סוס
אם חכונ חכונ חכונ
סוס
אם חכונ חכונ חכונ

באורים:
גבול התכנית
" גוש
" חלקה
דרך קיימת
דרך מוצעה והרי
מסלול דרך
קו בנין בחזית מגר
רואב דרך
בנין להדיסה

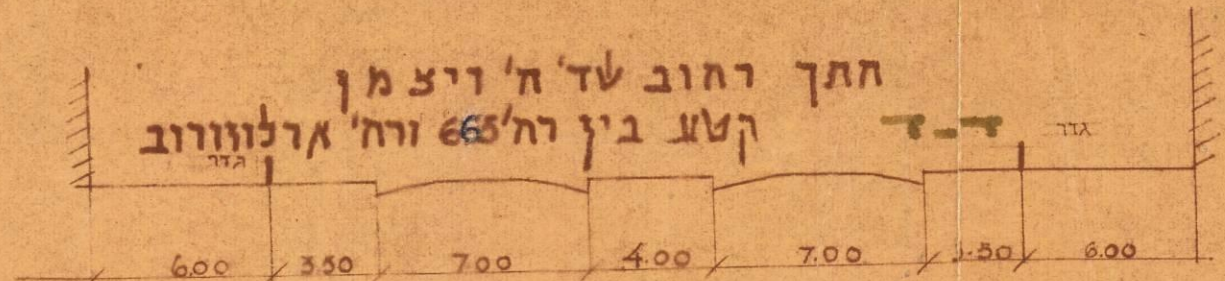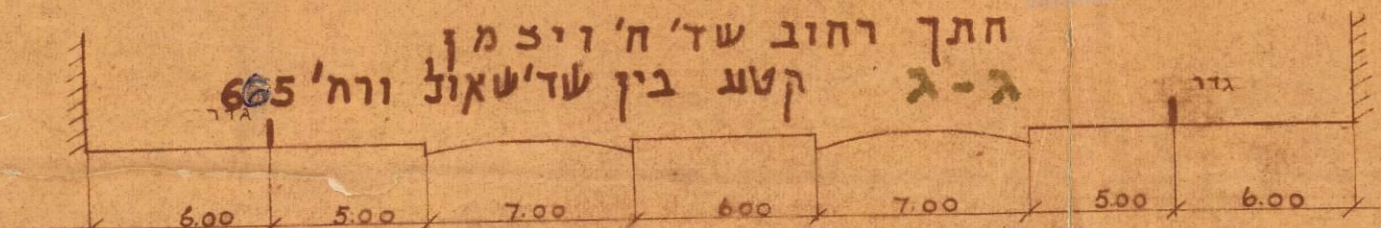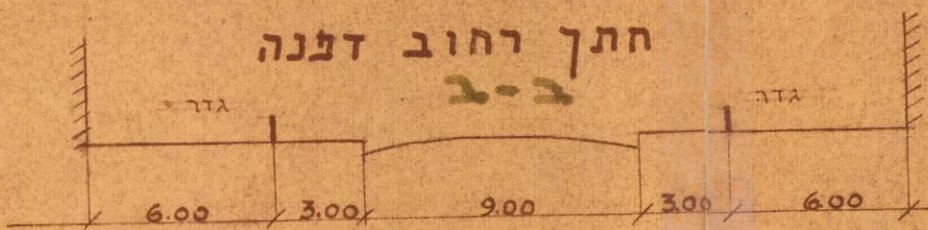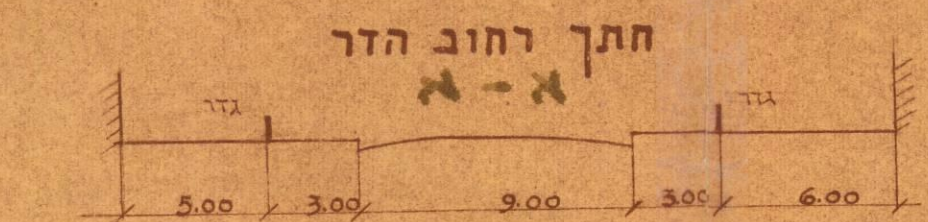

משרד הפנים
פקודת ביטחון 1956
ועדה סמכותית לביטחון התחבולות ערים
חזון תל-אביב
מרחב הבנוי עיר
מבנית ה"א גולדברג
מס 491
37
החלטות בושיבתה
5.12.55
ליום
לחברות המועצה לעיר
העיר.
זכום רמת גן
גן שמה כללי

הועלת המסופית לבנין ובנין צדיק
אל"אבי"ב"פ

שם החכנית: אביה משה' 441
 ואשרה ביישוב מיט 13-2-55 פרמיט' 273 החלטה 13088

ת"ד י"ב ז' ת"ש ידיר האגודה 3.1.56 תאריך:		ת"ד י"ב ז' ת"ש חשבון מס' 1000 חשבון מס' 1000 חשבון מס' 1000	
---	--	--	--

מ"ד י"ח - א"ב - י"ב
הלקת ההנדסה מח מטה לבנין ערים

441	תכנית מפורטת מס	מס התכנית
1:2500	קנה מידה	32-55-22

2	7	7	7	7
---	---	---	---	---

המורה: המורה
המורה: המורה
המורה: המורה

עִדֵּי תַל - ח - יָצוּ
מחלקת ההנדסה • מדו' משכנה: תכנון

שם התכנית

חישב:	סוד:	שטט:	בקר:
-------	------	------	------