




סימון גובה קיר		± 0.00
סימון של מפלס		± 0.00
ג'נון		
קוי גובה		37.50

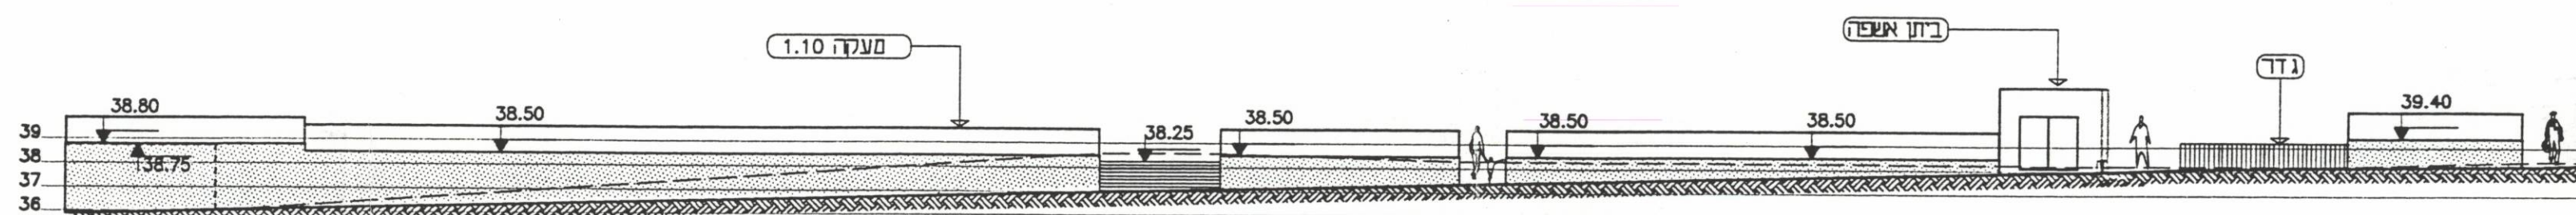


1 לרב

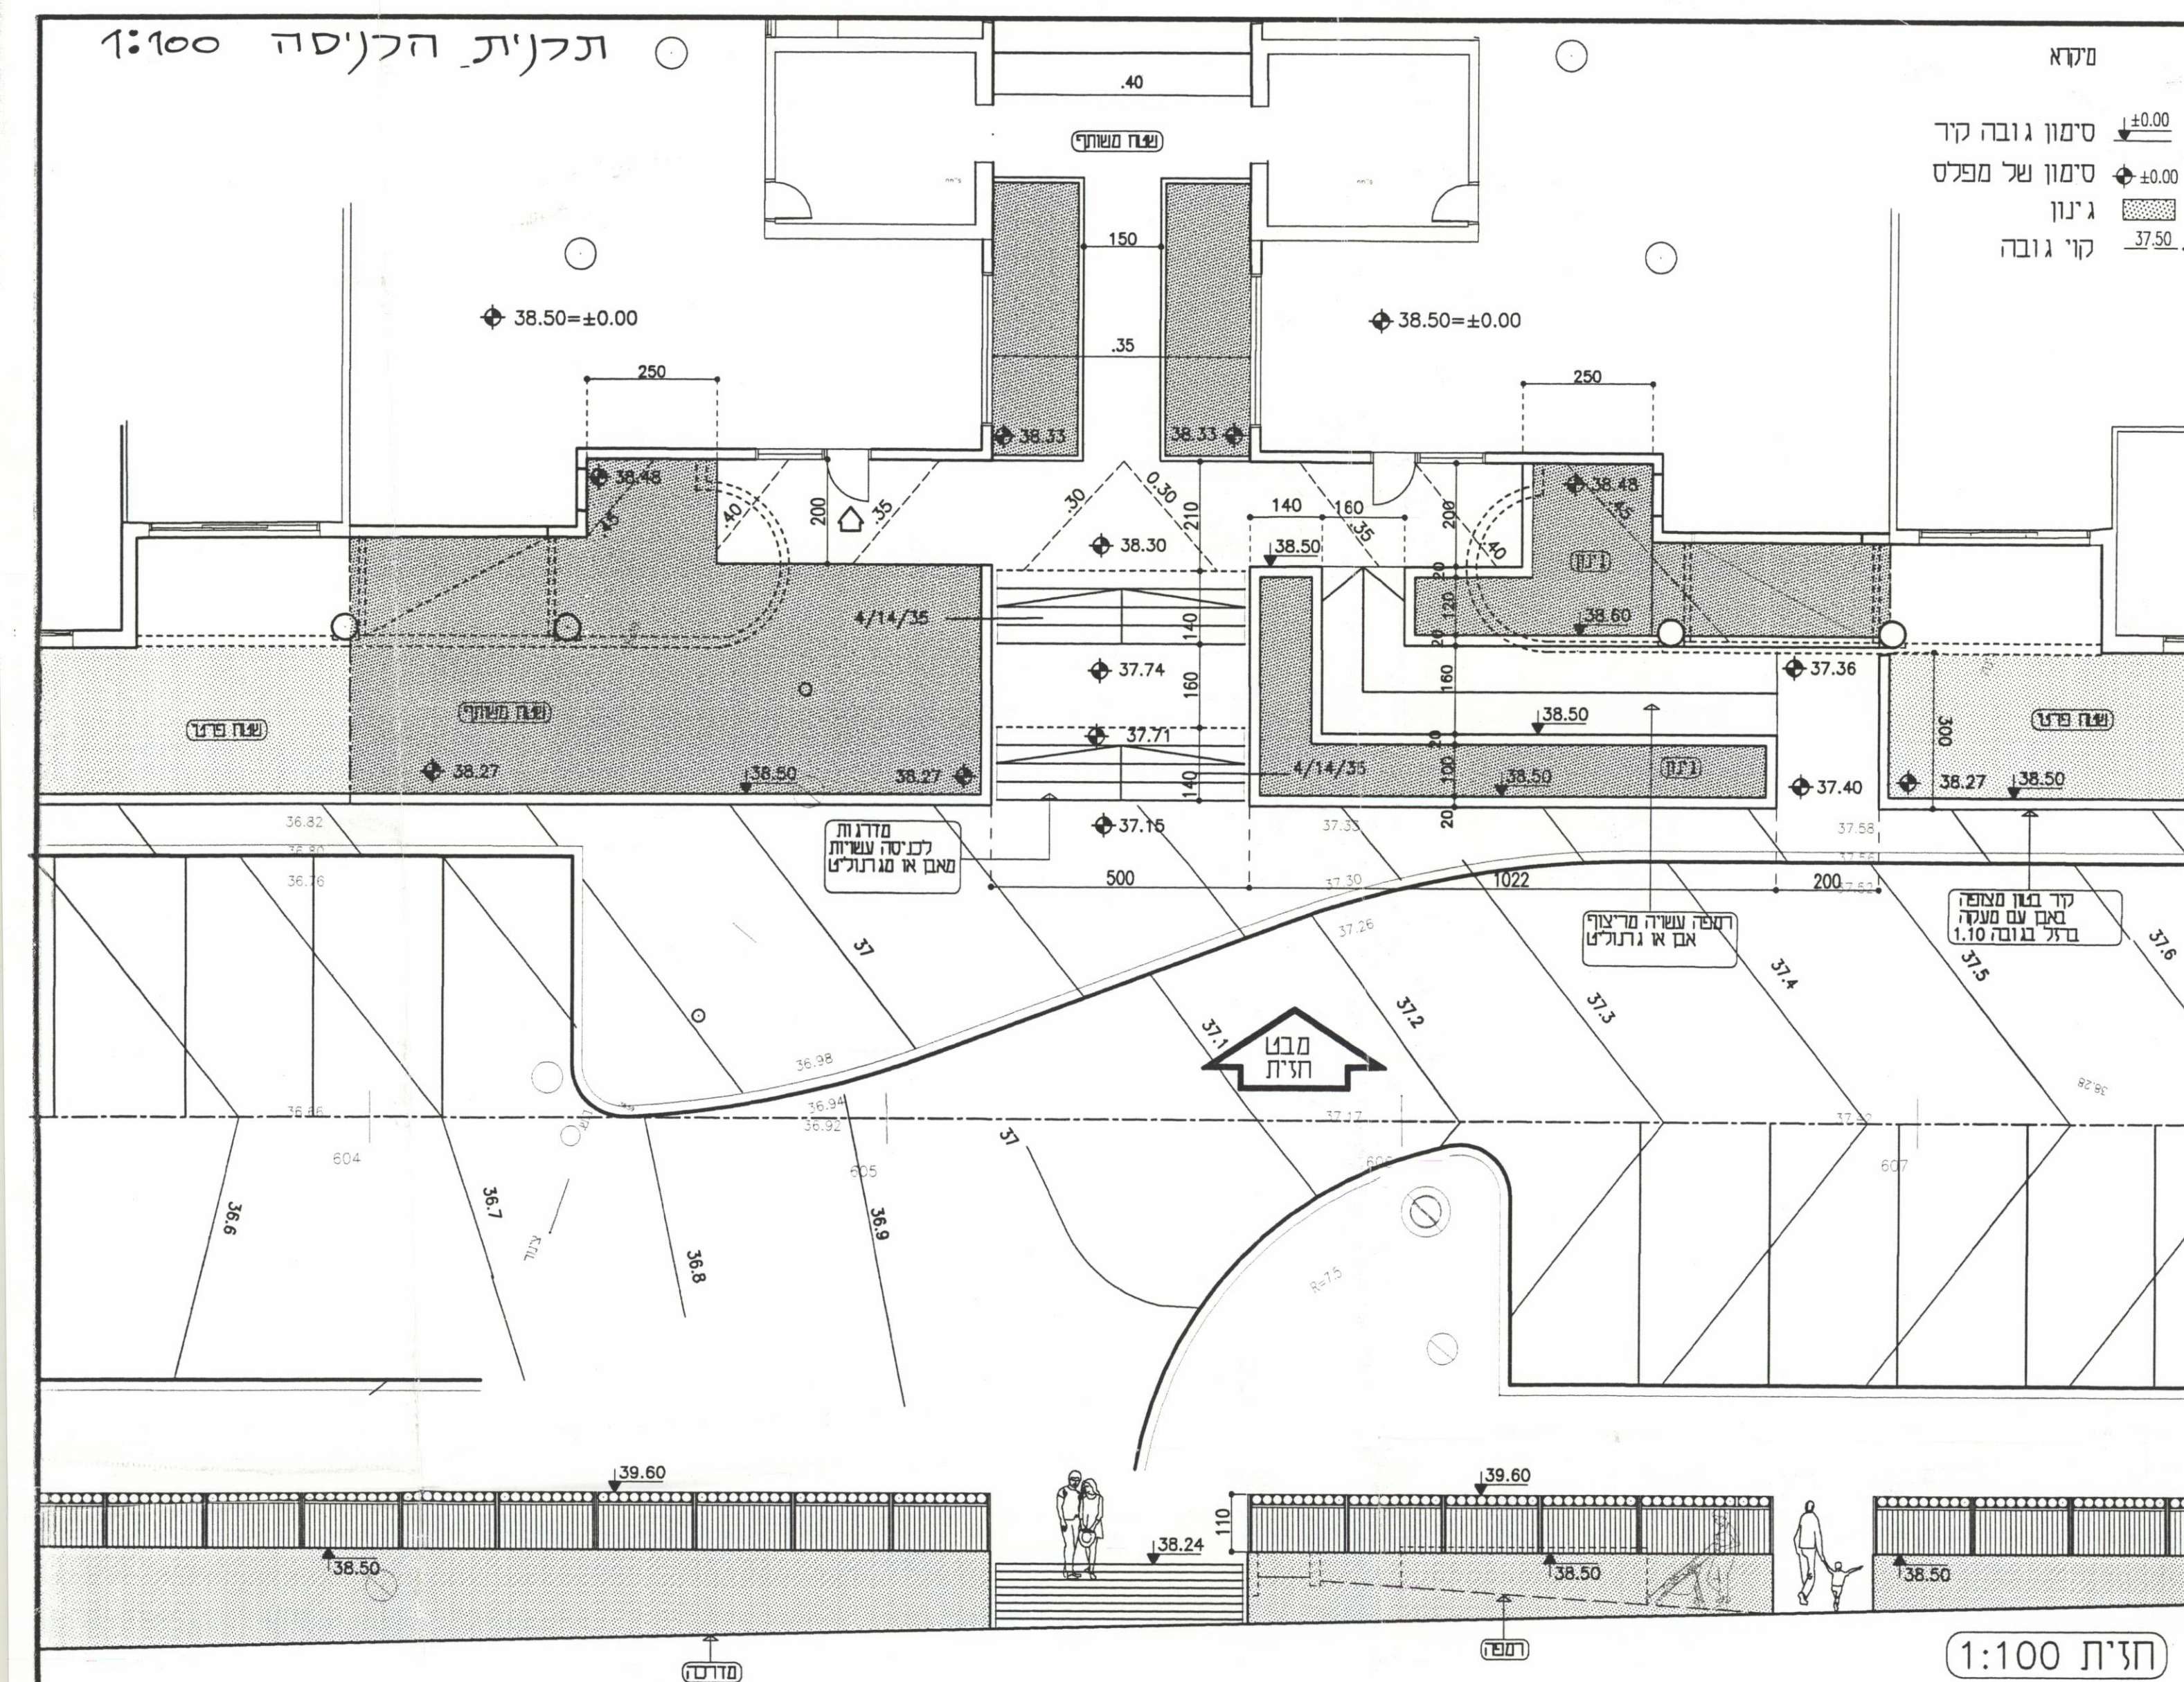


2 1111

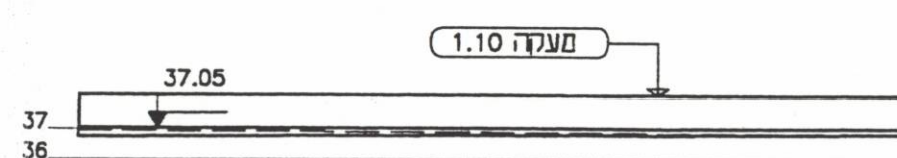


4 | 177

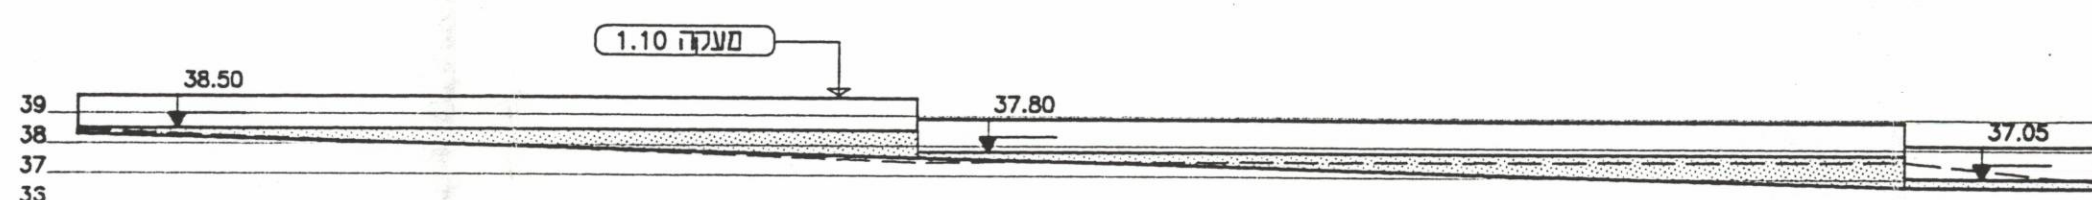

3 111

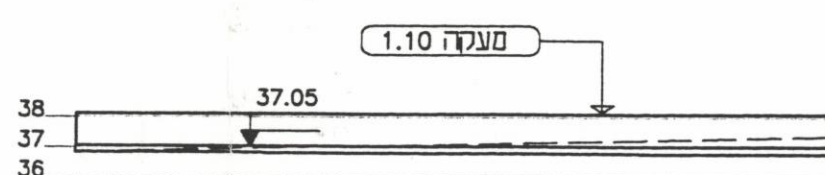

5 477

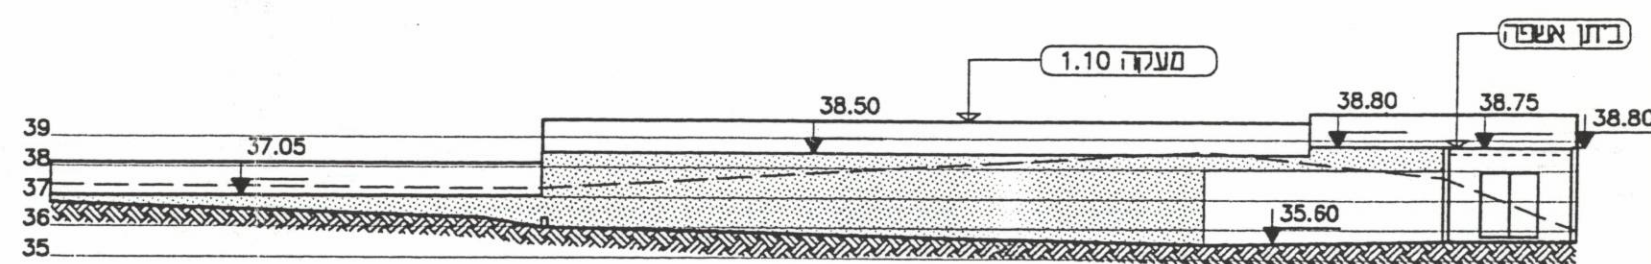

6 17Д

(id.8909)0021 - ארגז_F
2589_7 תעא

[illegible]

ק.ח. 1:250 - פריסת גדרות
שכונת חגורים במתחם תע"ש - רביבים 6
מגרש מס' 7

גולדן ברג - בוכמן נדד'ילים

1.1.96

1.1.96 : 777 N 7